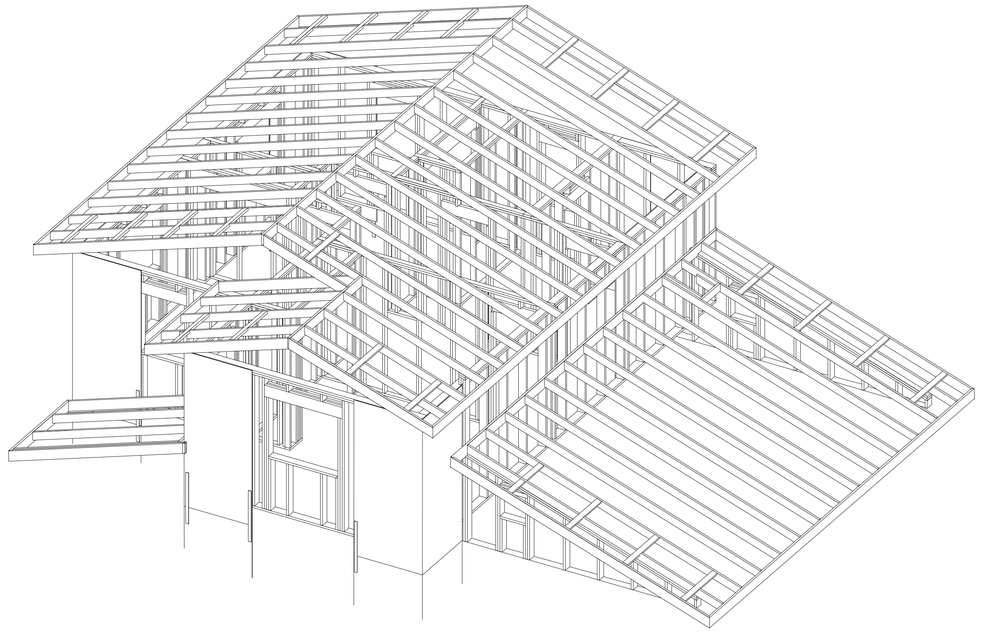

OVERVIEW FOR VISUAL REFERENCE ONLY

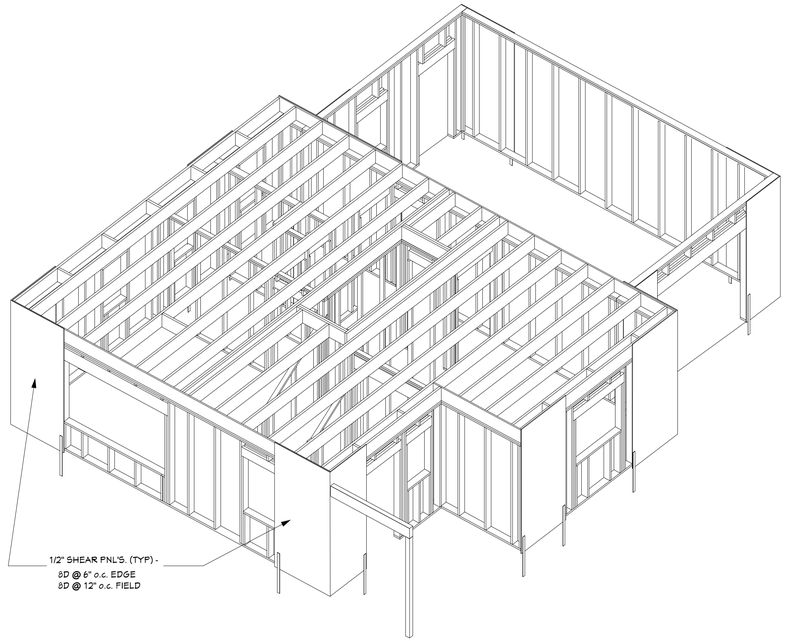

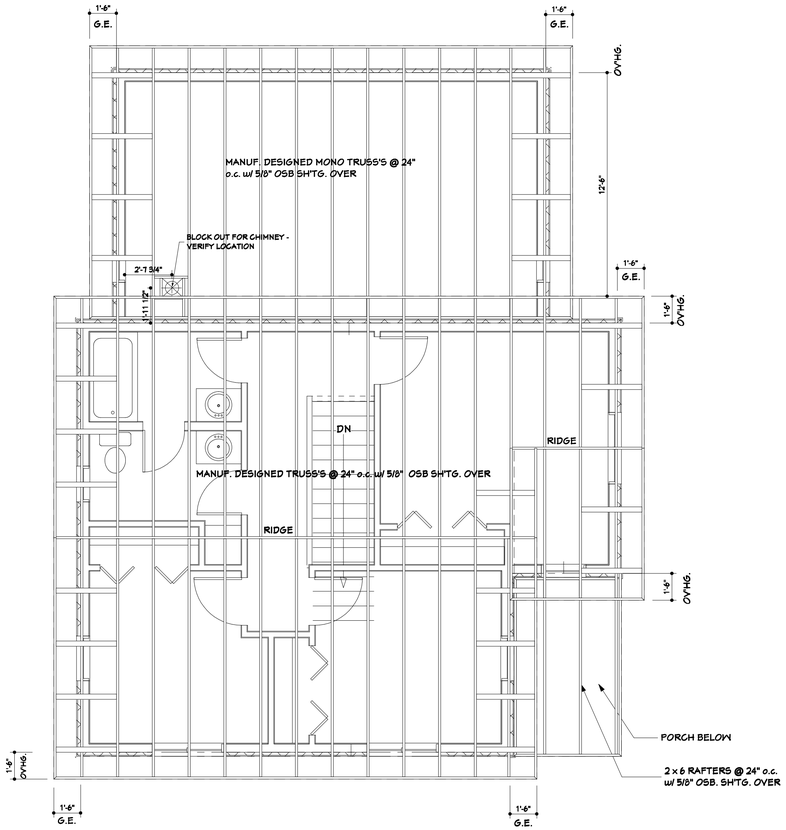

ROOF FRAMING PLAN

1/4 " = 1 ' - 0 "

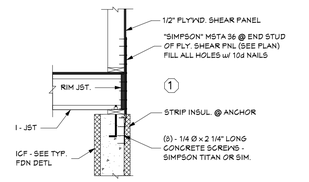

1 TYPE 1 ANCHOR DETAIL @ FOUNDATION

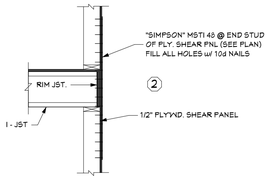

2 TYPE 2 HOLDOWN @ 2 ND FLR

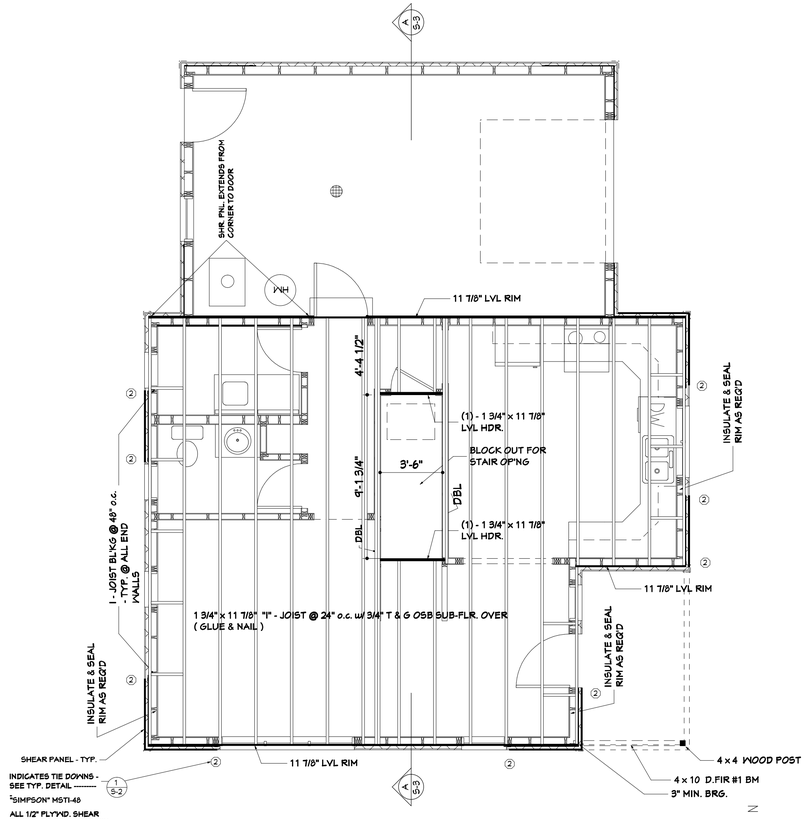

2 ND FLOOR FRAMING PLAN

1/4 " = 1 ' - 0 "

COLD CLIMATE HOUSING RESEARCH CENTER
CCHRC
www.cchrc.org
515 - 7 th AVENUE
FAIRBANKS , ALASKA
Ph. (907) 457-3454
Fax. (907) 457-3456

DATE: 10/24/2001
SCALE : 1/4" = 1' - 0"
DRAWN BY: JP LOPEZ
DESIGNED BY: HEBERT CCHRC

2 ND FLR FRAM'G PLAN
ROOF FRAM'G PLAN

REGION
INTERIOR ALASKA
SO. CENTRAL ALASKA
SOUTHEAST ALASKA

Building America IN ALASKA

SHEET
S - 2
OF 9